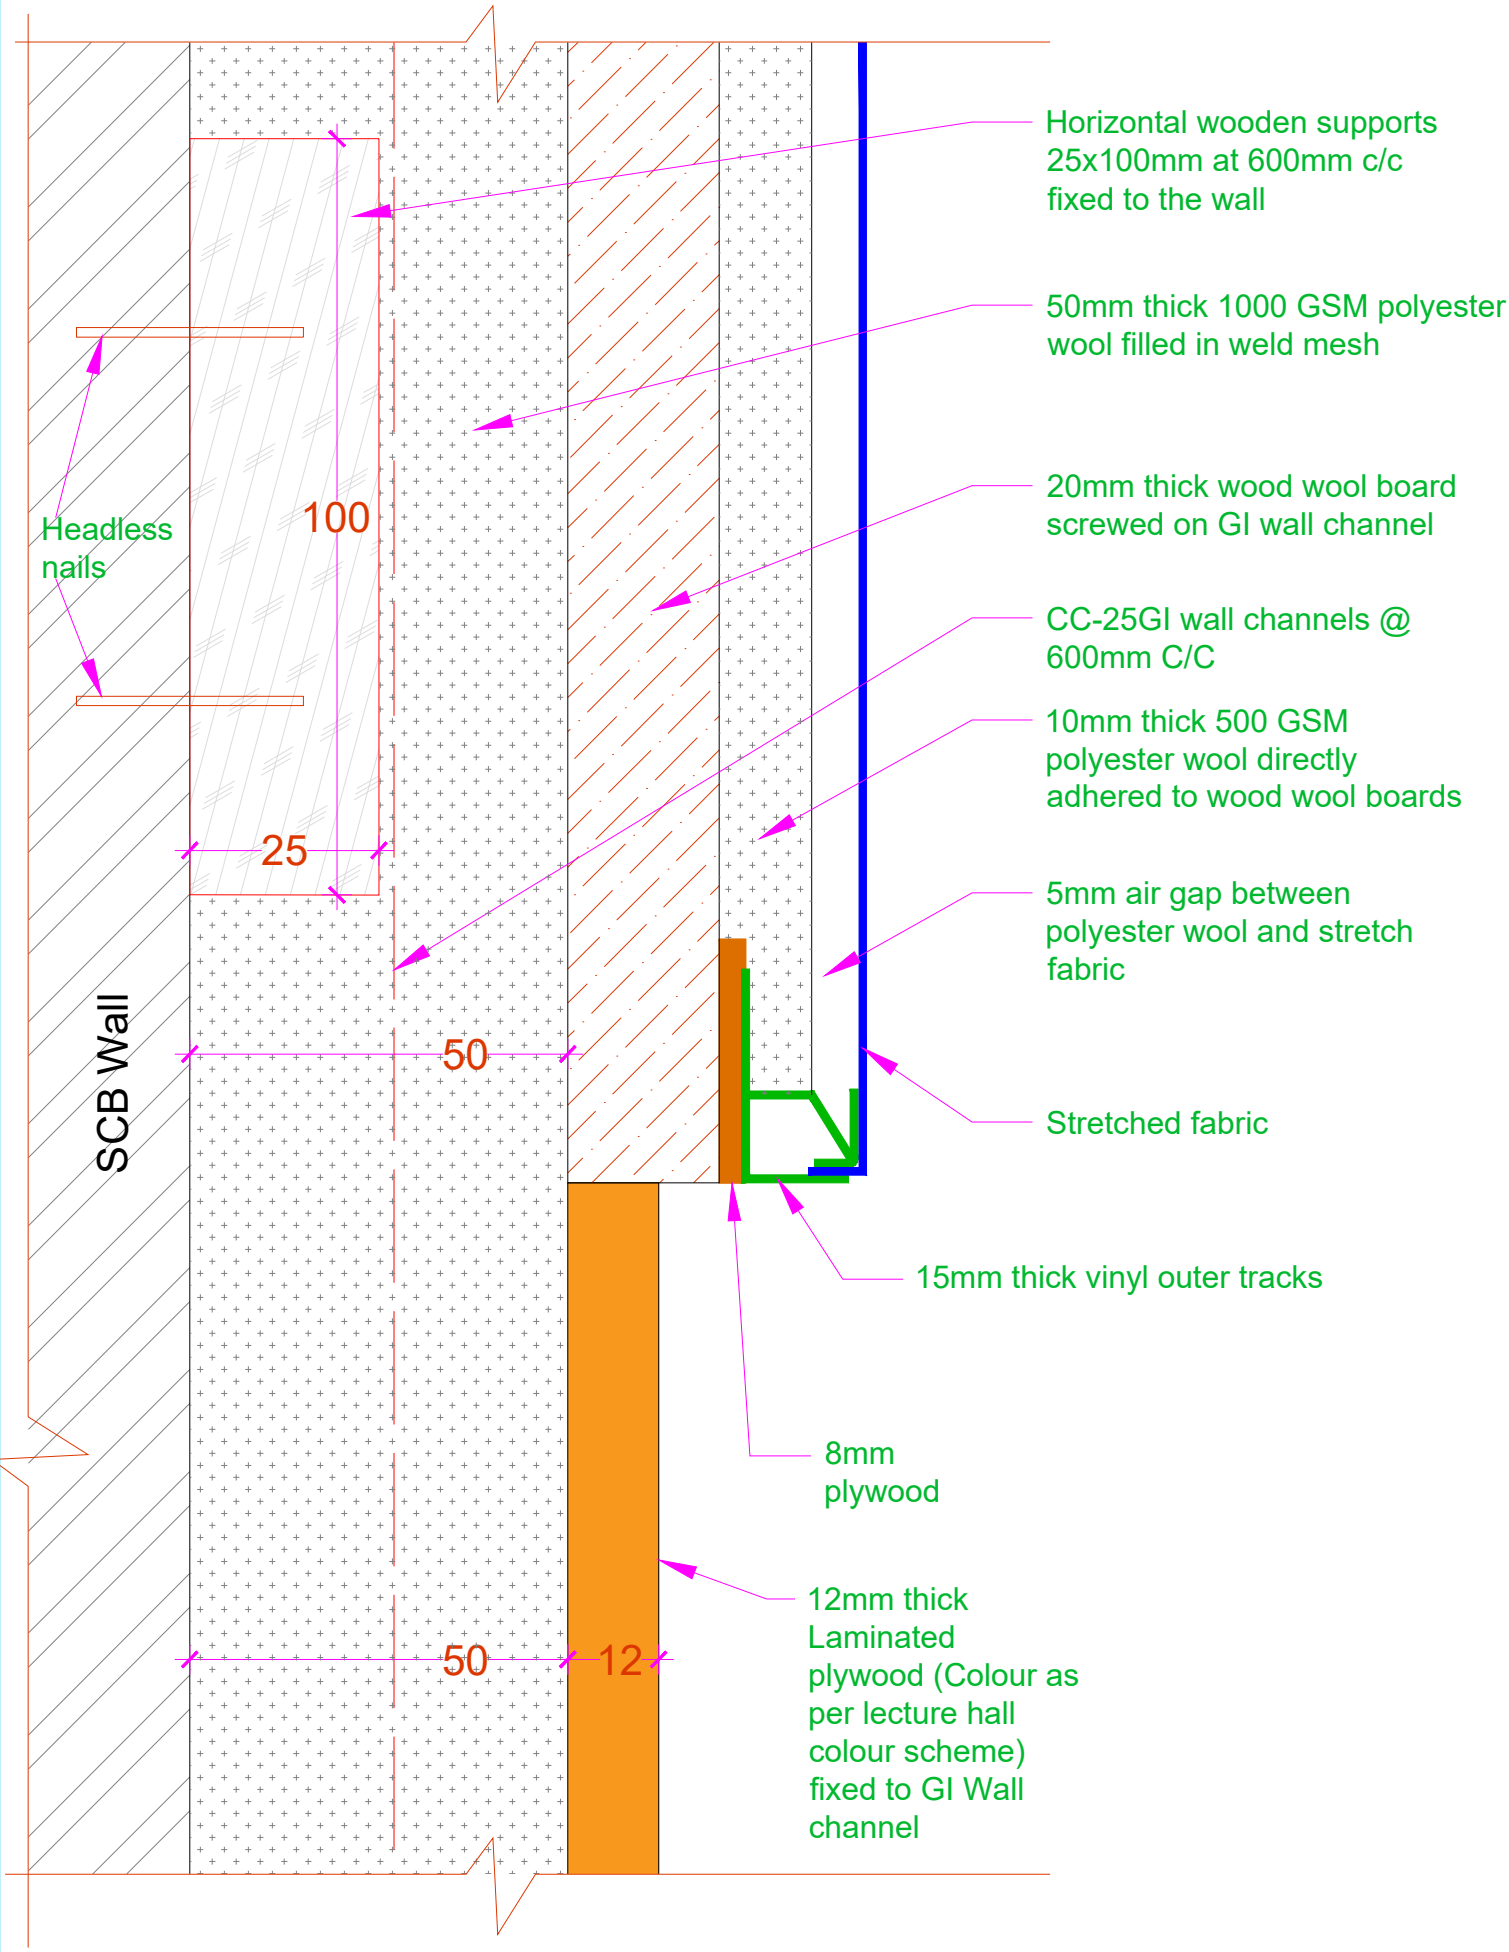
Horizontal wooden supports 25x100mm at 600mm c/c fixed to the wall
50mm thick 1000 GSM polyester wool filled in weld mesh
20mm thick wood wool board screwed on GI wall channel
CC-25GI wall channels @ 600mm C/C
10mm thick 500 GSM polyester wool directly adhered to wood wool boards
5mm air gap between polyester wool and stretch fabric
Stretched fabric
15mm thick vinyl outer tracks
8mm plywood
12mm thick Laminated plywood (Colour as per lecture hall colour scheme) fixed to GI Wall channel
Headless nails
100
25
50
50
12
SCB Wall

Detail - 5